


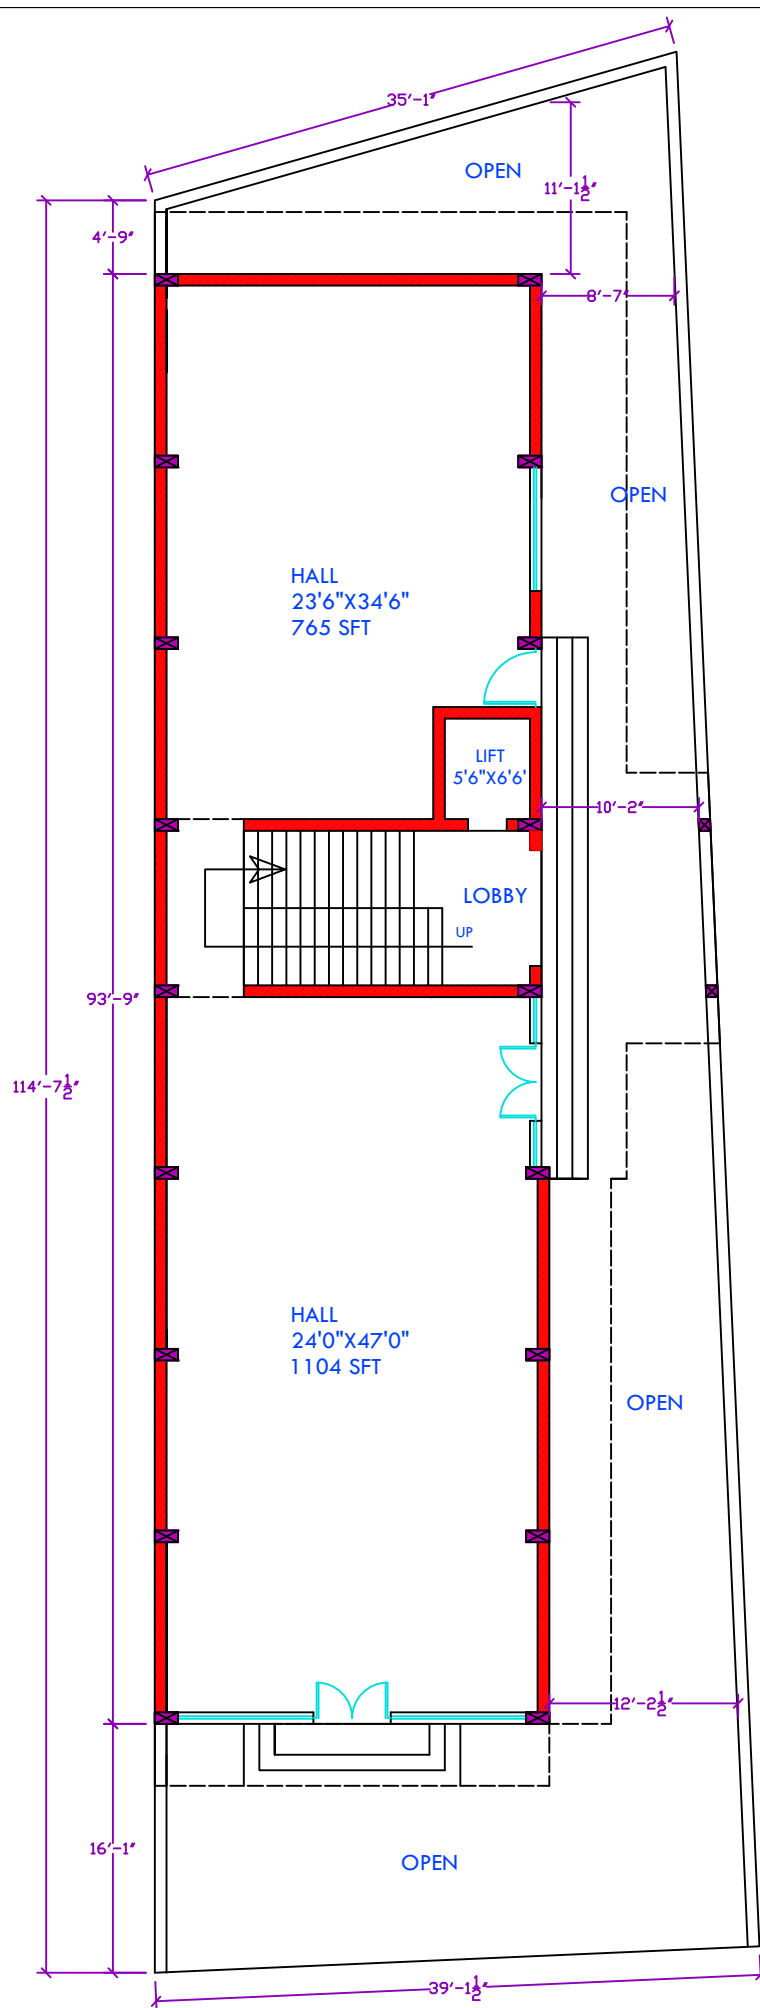

GROUND FLOOR PLAN-ALT1

GROUND FLOOR
BUILT UP AREA -3147 SQFT

PROPOSED CONSTRUCTION BELONGS
AT KATNI (M.P.)

DRG. NO.-01

DATE-12-07-25

REV.ND.-00

ARCHITECT:-
SHAILESH VISHWAKARMA
BARCH., R.C.P.A.

ARCHITECT & GOVT. REGD. VALUER
OFF-770,FIRST FLOOR,BEHIND BHARGAV COMPOUND,
DUBEY COLONY,KATNI (M.P.),MO.-9425803299,98