


Ground floor

PROPOSED FLOOR PLAN / SHEET 01 / ALT1

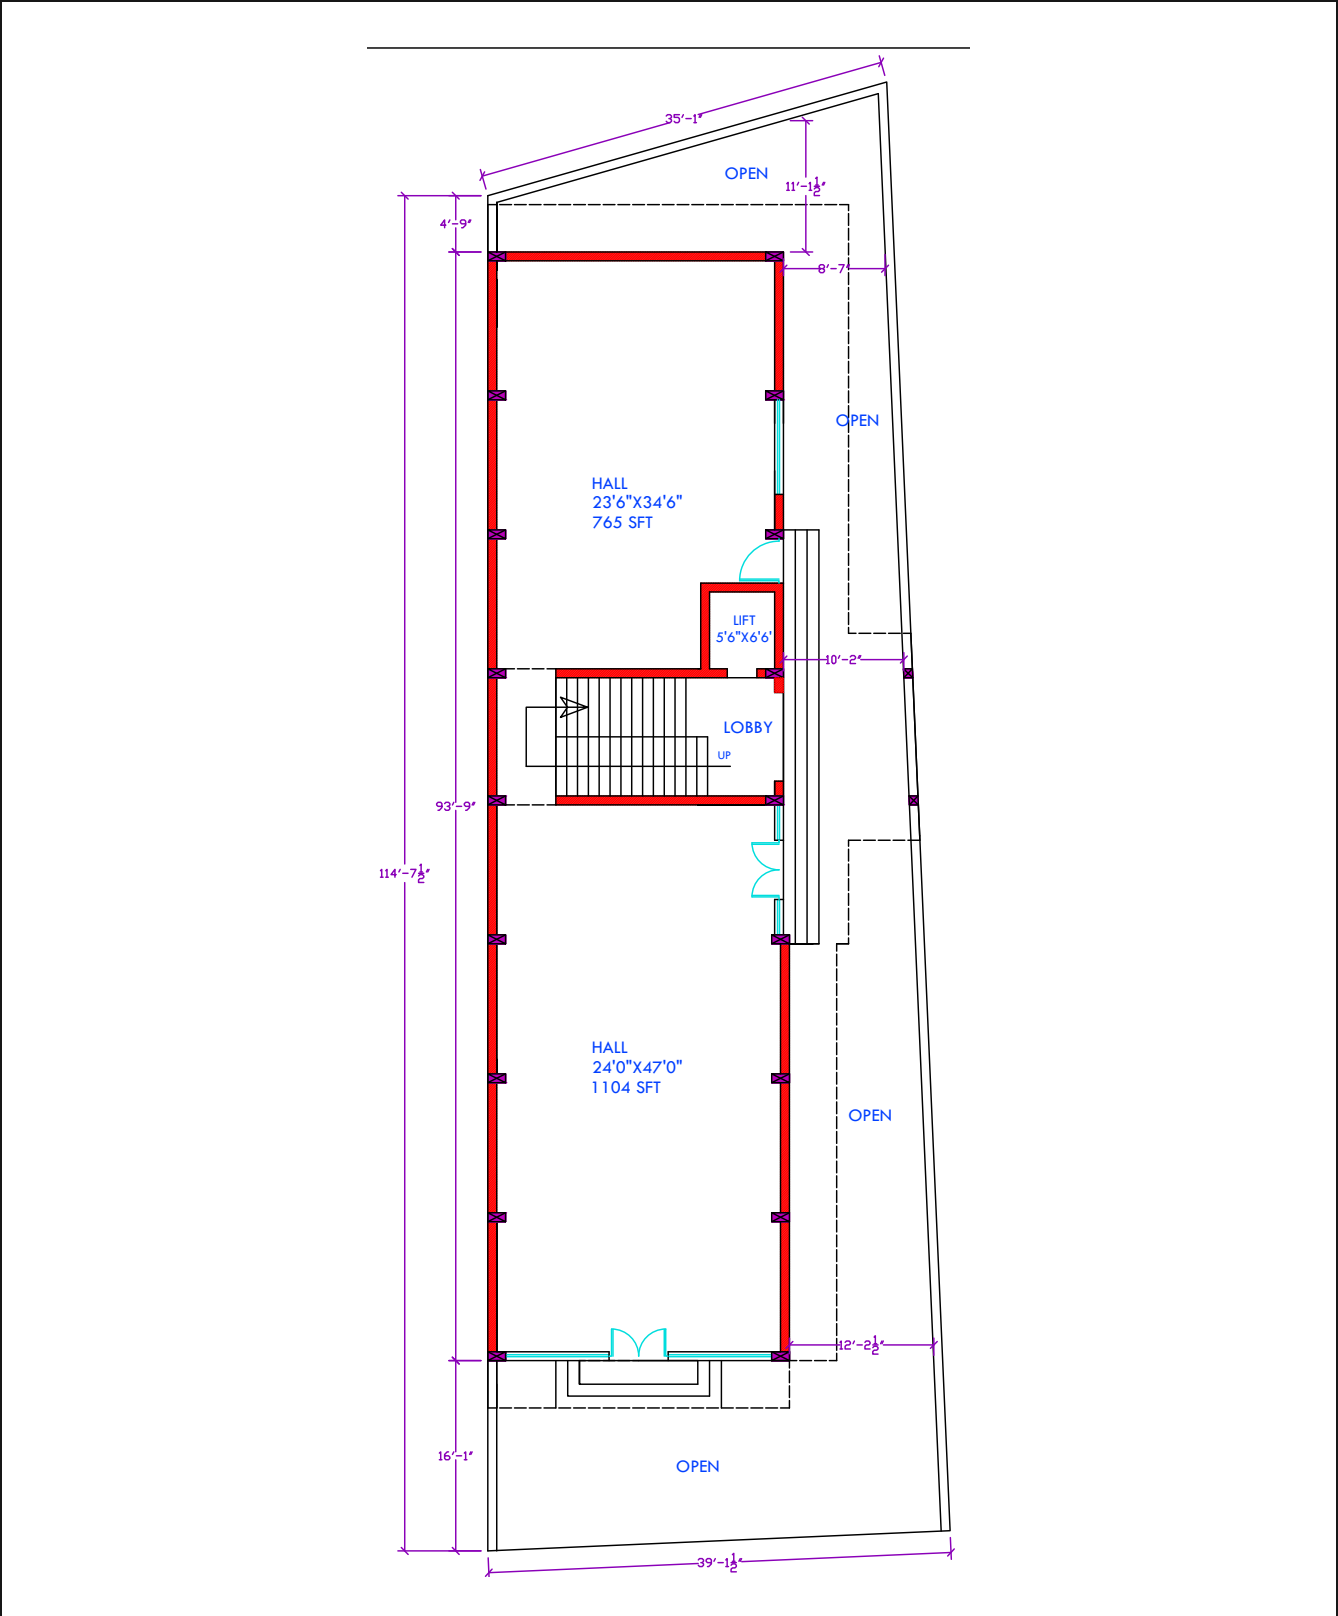

3,147 sq ft

Built-up area printed in the source title block

Hall A: 23 ft 6 in x 34 ft 6 in | labelled 765 sq ft

Hall B: 24 ft x 47 ft | labelled 1,104 sq ft

Central lobby, stair and proposed lift

Open areas are shown around the footprint.

READING THE DRAWING

Dimensions and stated hall areas are reproduced as labelled. Some rectangular products differ from the printed area labels. Confirm measured usable area before agreeing rental terms. Lift is labelled 5 ft 6 in x 6 ft 6 in on every sheet.

Source: proposed construction at Katni (M.P.).

Architect credited: Shailesh Vishwakarma.


Date printed: 12-07-25 | Revision: 00.

This is a presentation extract, not a construction drawing.

Proposals do not establish current condition or approved use.

First floor

PROPOSED FLOOR PLAN / SHEET 02 / ALT1

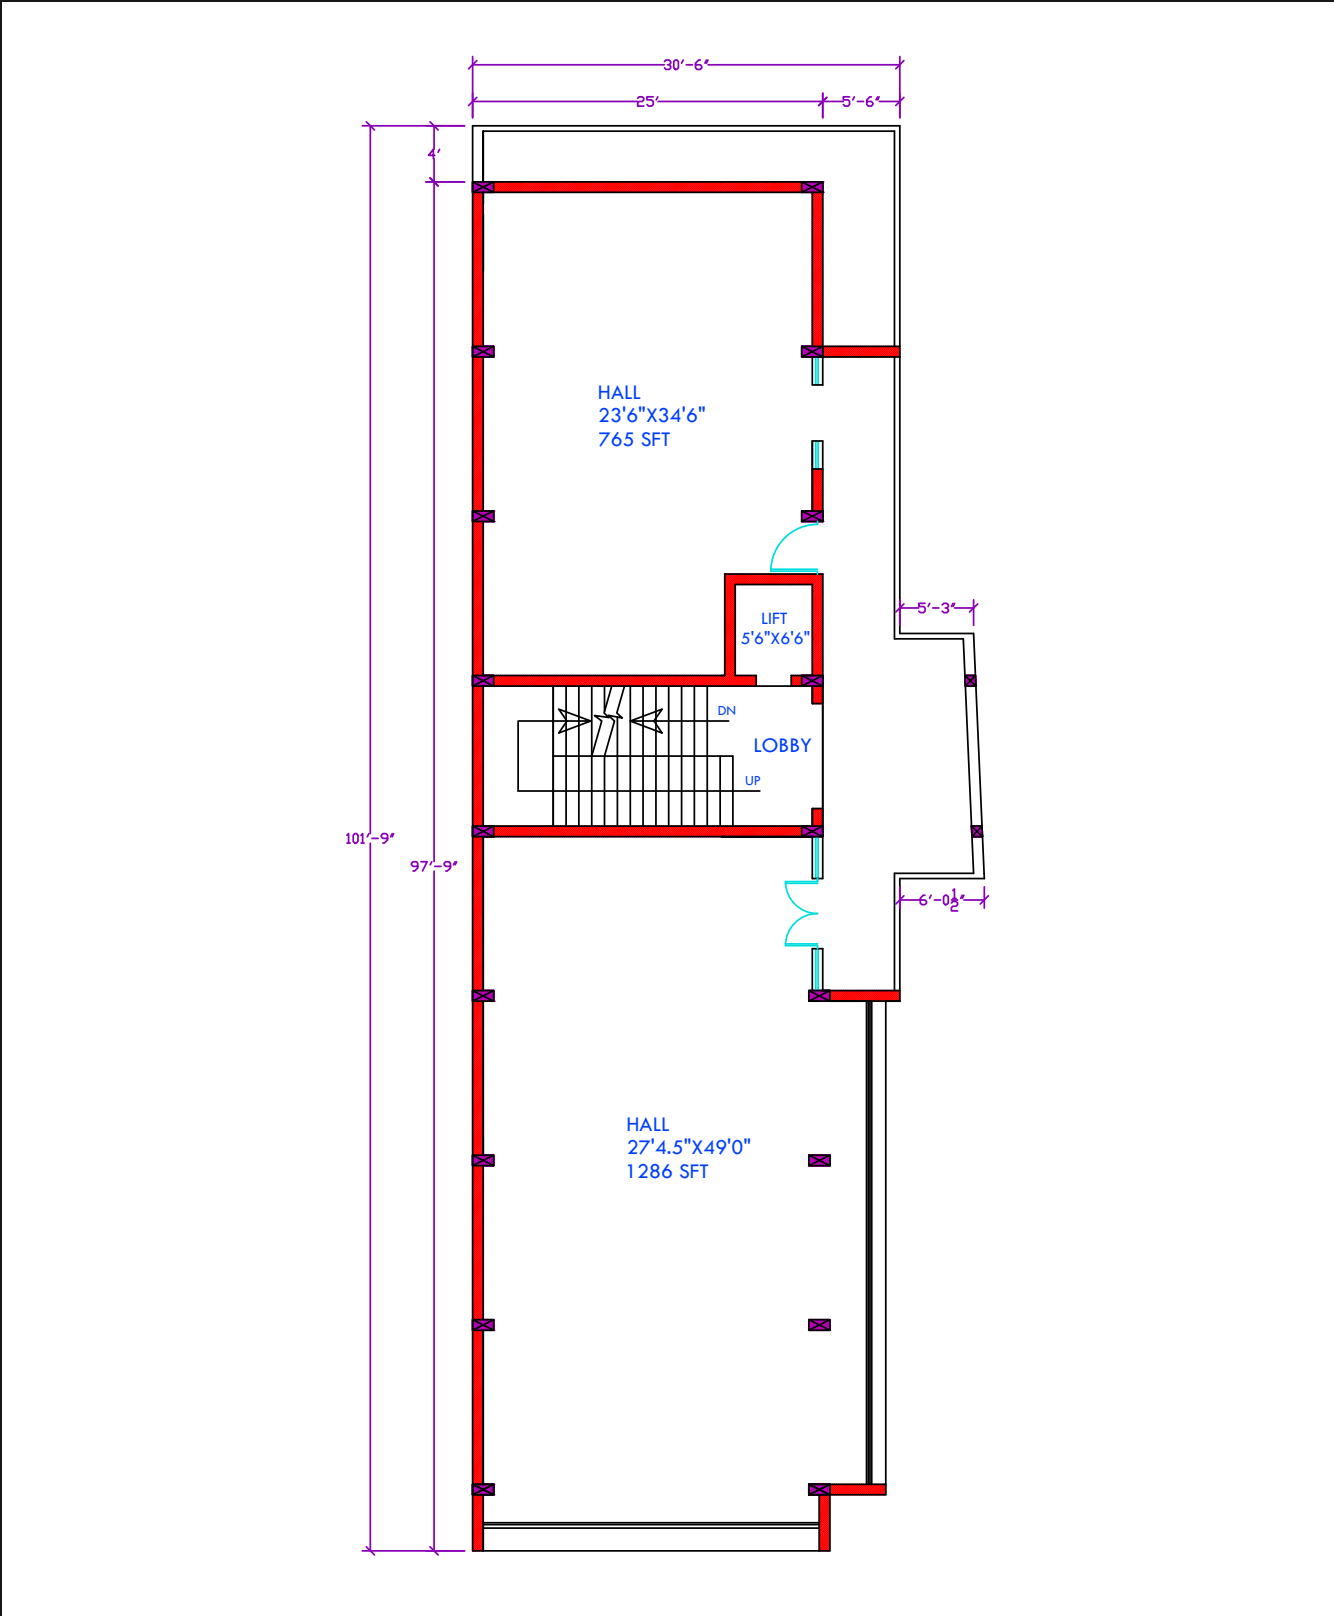

3,147 sq ft

Built-up area printed in the source title block

Hall A: 23 ft 6 in x 34 ft 6 in | labelled 765 sq ft

Hall B: 27 ft 4.5 in x 49 ft | labelled 1,286 sq ft

Lobby, stair and proposed lift

Two halls share the central circulation core.


READING THE DRAWING

Dimensions and stated hall areas are reproduced as labelled. Some rectangular products differ from the printed area labels. Confirm measured usable area before agreeing rental terms. Lift is labelled 5 ft 6 in x 6 ft 6 in on every sheet.

Source: proposed construction at Katni (M.P.).
Architect credited: Shailesh Vishwakarma.
Date printed: 12-07-25 | Revision: 00.
This is a presentation extract, not a construction drawing.
Proposals do not establish current condition or approved use.

Second floor

PROPOSED FLOOR PLAN / SHEET 03 / ALT1

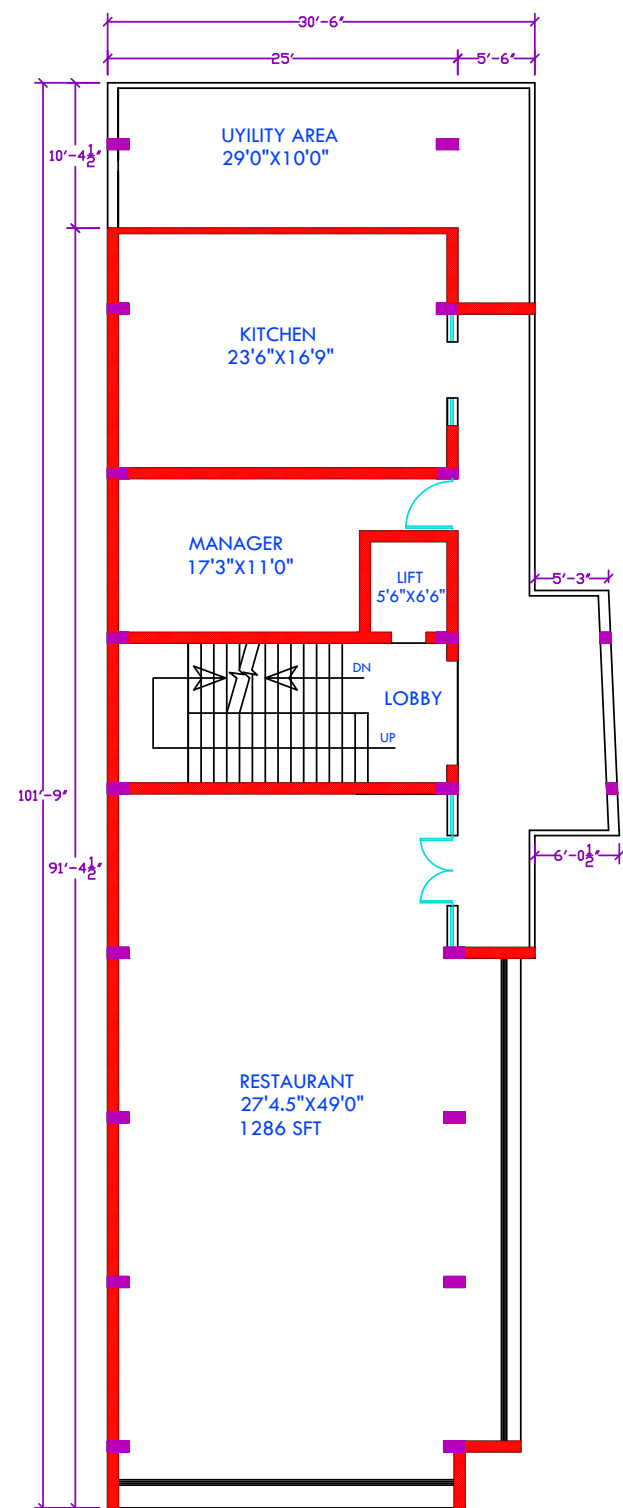

3,147 sq ft

Built-up area printed in the source title block

Restaurant: 27 ft 4.5 in x 49 ft | labelled 1,286 sq ft

Kitchen: 23 ft 6 in x 16 ft 9 in

Manager room: 17 ft 3 in x 11 ft

Utility: 29 ft x 10 ft


READING THE DRAWING

Dimensions and stated hall areas are reproduced as labelled. Some rectangular products differ from the printed area labels. Confirm measured usable area before agreeing rental terms. Lift is labelled 5 ft 6 in x 6 ft 6 in on every sheet.

Source: proposed construction at Katni (M.P.).
Architect credited: Shailesh Vishwakarma.
Date printed: 12-07-25 | Revision: 00.
This is a presentation extract, not a construction drawing.
Proposals do not establish current condition or approved use.

Third floor

PROPOSED FLOOR PLAN / SHEET 04 / ALT1

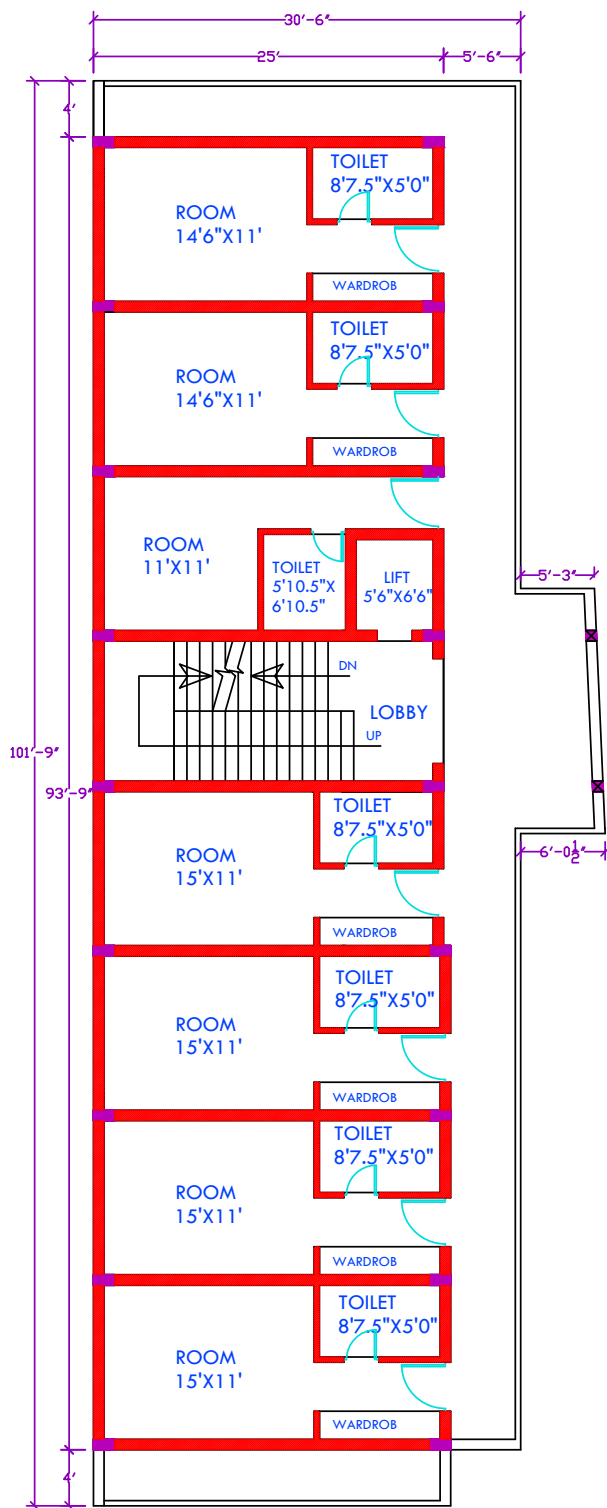

3,182 sq ft

Built-up area printed in the source title block

7 rooms and 7 toilets are drawn.

2 rooms: 14 ft 6 in x 11 ft; 1 room: 11 ft x 11 ft

4 rooms: 15 ft x 11 ft; wardrobe zones marked

6 toilets: 8 ft 7.5 in x 5 ft; compact toilet:

5 ft 10.5 in x 6 ft 10.5 in

READING THE DRAWING

Dimensions and stated hall areas are reproduced as labelled. Some rectangular products differ from the printed area labels. Confirm measured usable area before agreeing rental terms. Lift is labelled 5 ft 6 in x 6 ft 6 in on every sheet.

Source: proposed construction at Katni (M.P.).

Architect credited: Shailesh Vishwakarma.

Date printed: 12-07-25 | Revision: 00.

This is a presentation extract, not a construction drawing.

Proposals do not establish current condition or approved use.