


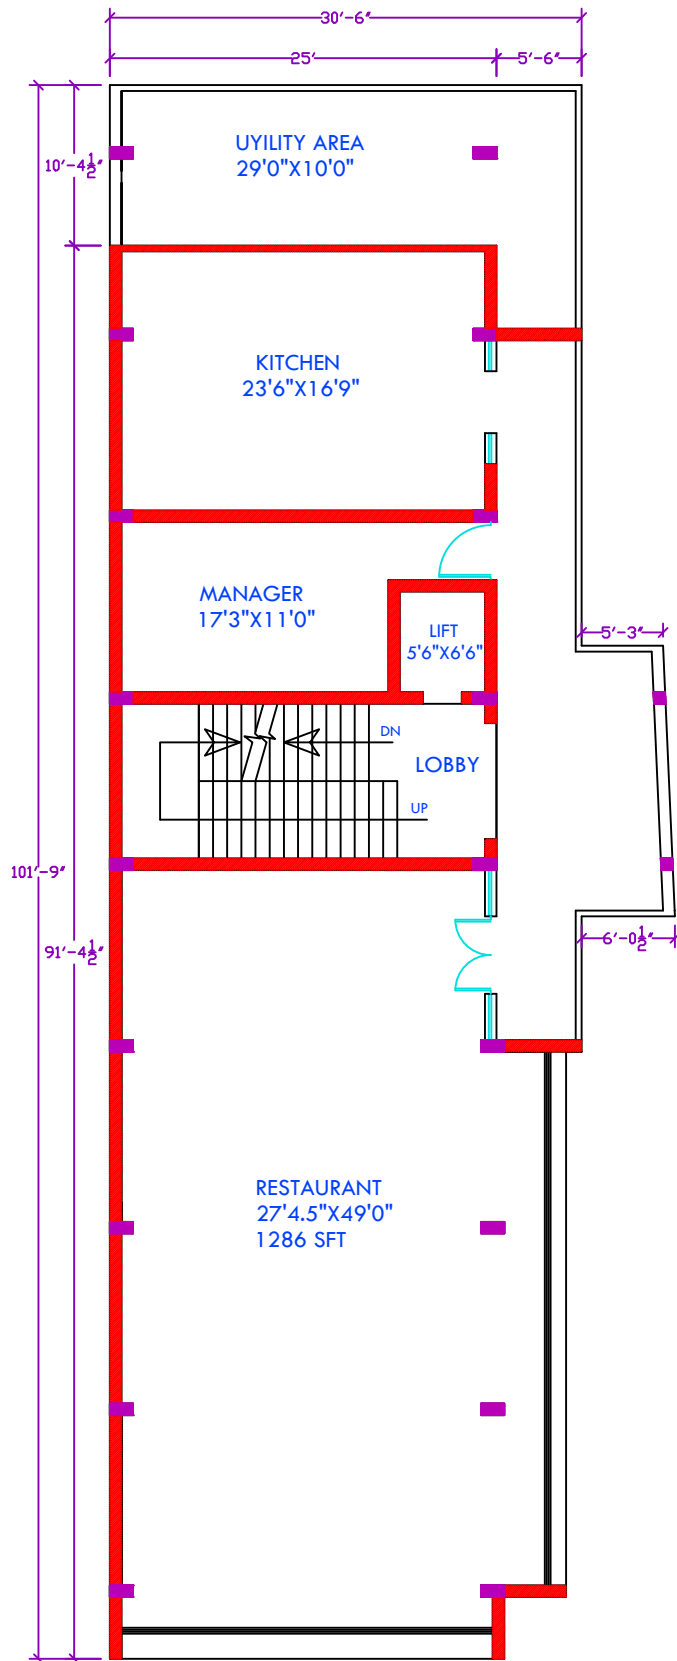

SECOND FLOOR PLAN-ALT1

SECOND FLOOR
BUILT UP AREA -3147 SQFT

PROPOSED CONSTRUCTION BELONGS
AT KATNI (M.P.)

DRG. NO.-03
DATE-12-07-25
REV.NO.-00

ARCHITECT:-
SHAILESH VISHWAKARMA
BARCH, R.C.B.A.

ARCHITECT & GOVT. REGD. VALUER
OFF-770, FIRST FLOOR, BEHIND BHARGAV COMPOUND,
DUBEY COLONY, KATNI (M.P.) NO.-9425803299, 98