


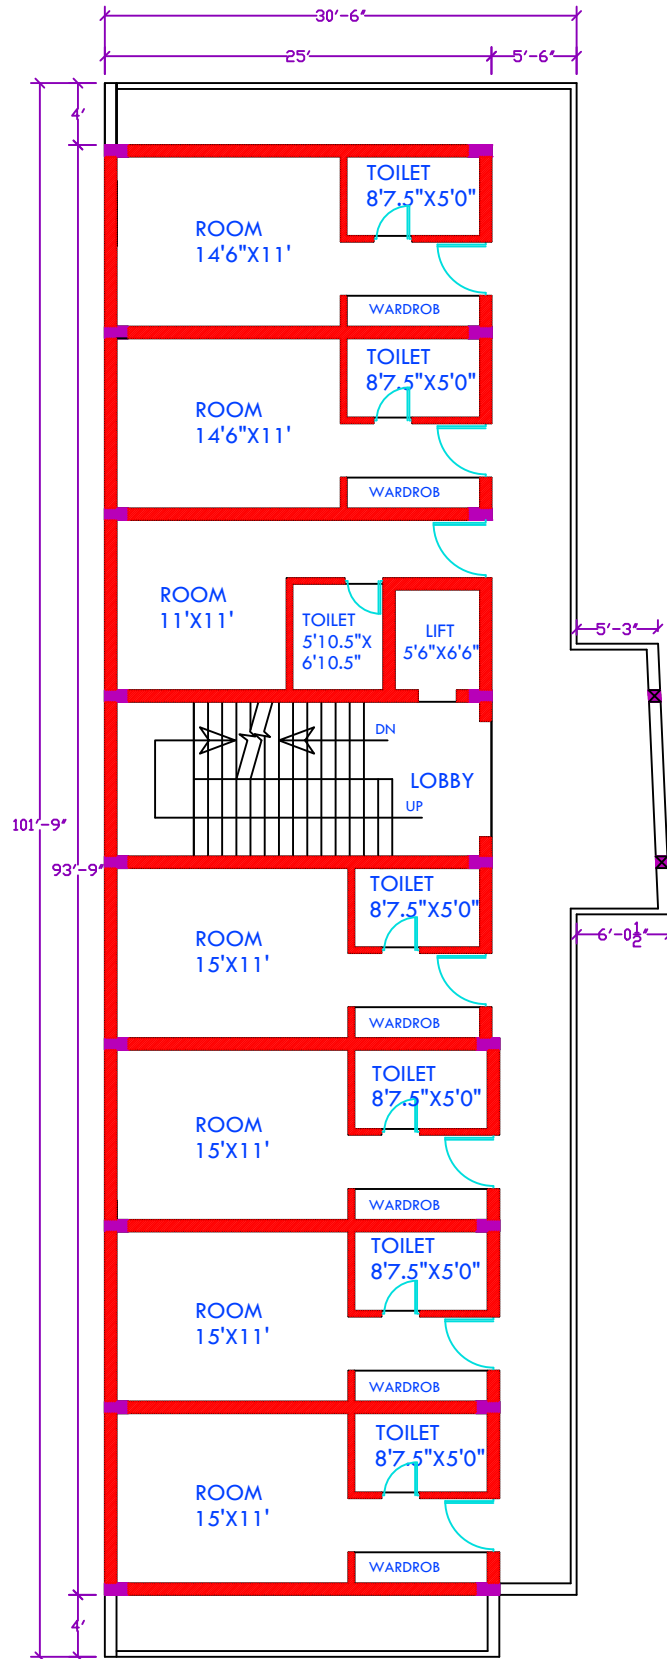

THIRD FLOOR PLAN-ALT1

THIRD FLOOR
BUILT UP AREA -3182 SQFT

PROPOSED CONSTRUCTION BELONGS
AT KATNI (M.P.)

DRG. NO.-04

DATE-12-07-25

REV.NO.-00

ARCHITECT-
SHAILESH VISHWAKARMA
BARCH, R.C.B.A.

ARCHITECT & GOVT. REGD. VALUER
OFF-770, FIRST FLOOR, BEHIND BHARGAV COMPOUND,
DUBEY COLONY, KATNI (M.P.) NO.-942593299, 98